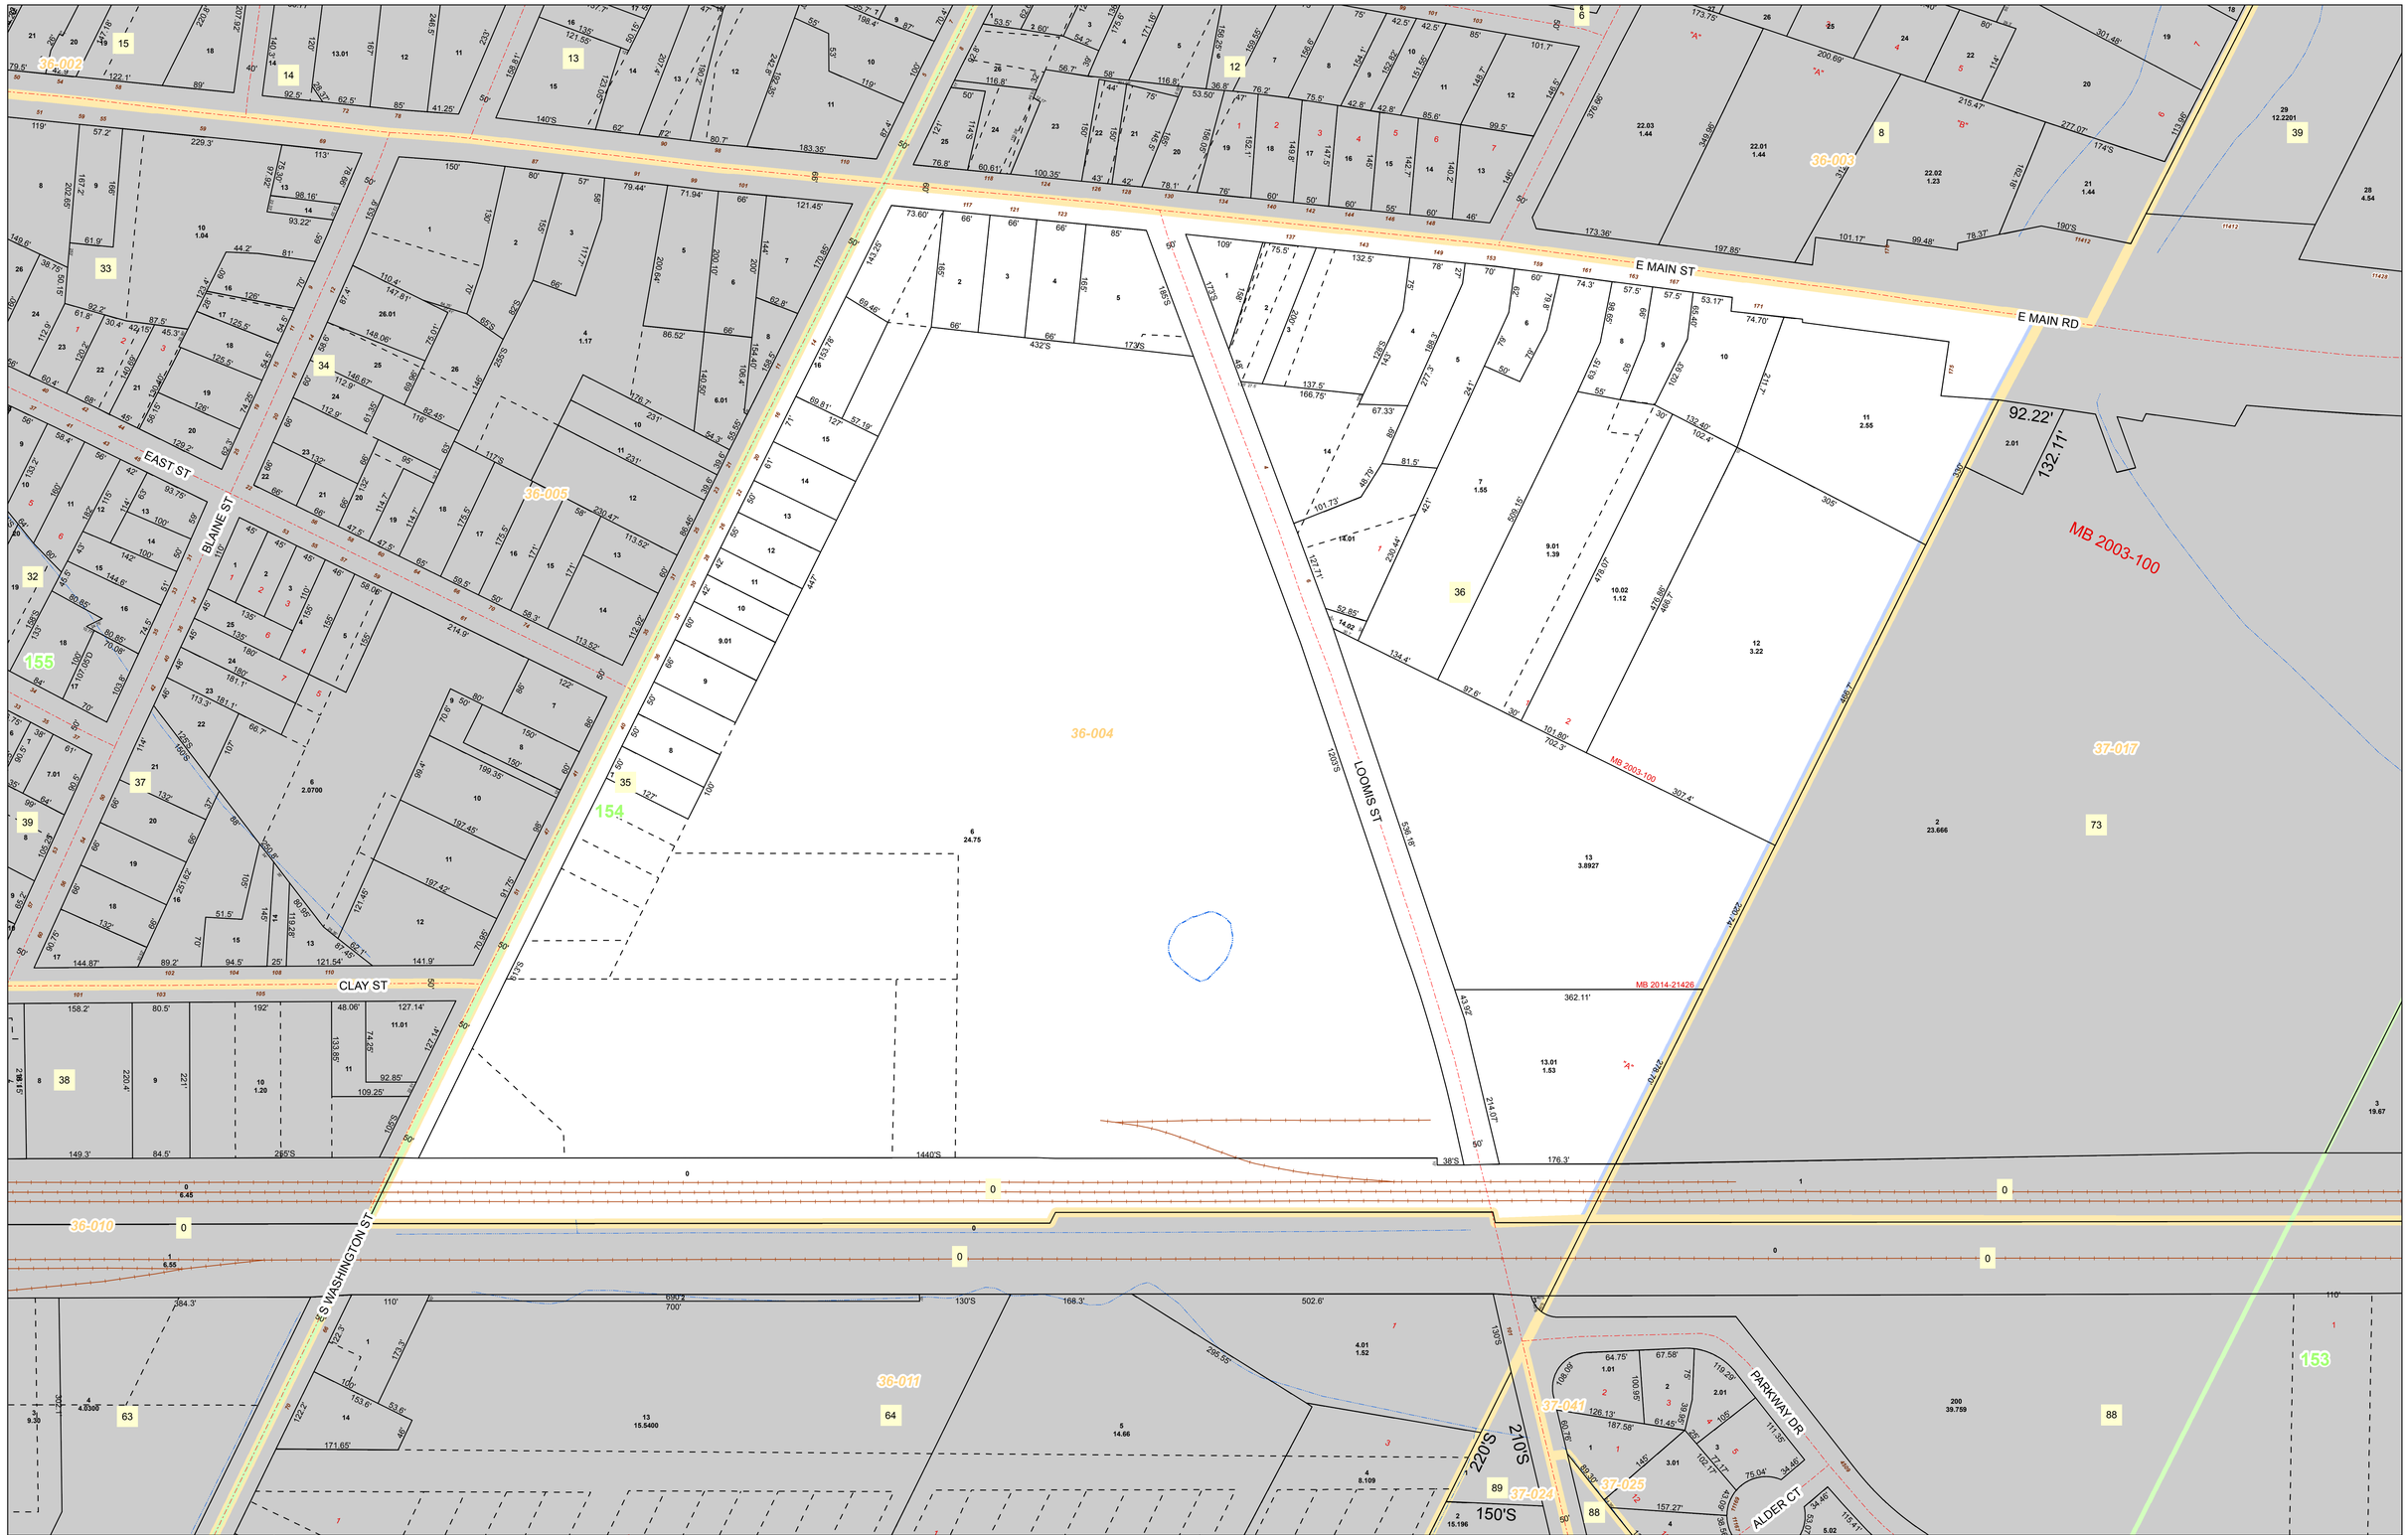


Bureau of Assessment
Room 104
Erie County Courthouse
140 West 6th Street
Erie, PA 16501
814-451-6225

# Erie County, Pennsylvania

**NORTH EAST BOROUGH Map 36-004**

**Bureau of Assessment**

PLOT DATE *Monday, March 30, 2015*

*Scale: 1"= 100'*

**FOR TAX PURPOSES ONLY**

Tax Map Page Index
Road Centerlines
Railroad Centerlines
Tax Parcels
Original Lines
Easements
Stream Centerlines
Political Boundary Lines
33-183 District & Map Number
Tracts
Water Bodies
10 Block Number
1.01 55.4100 Parcel Number & Acreage
337 Tract Number
16 Historic Lot Number
9421 Address Number

**36-004**